


SCALE 1.250

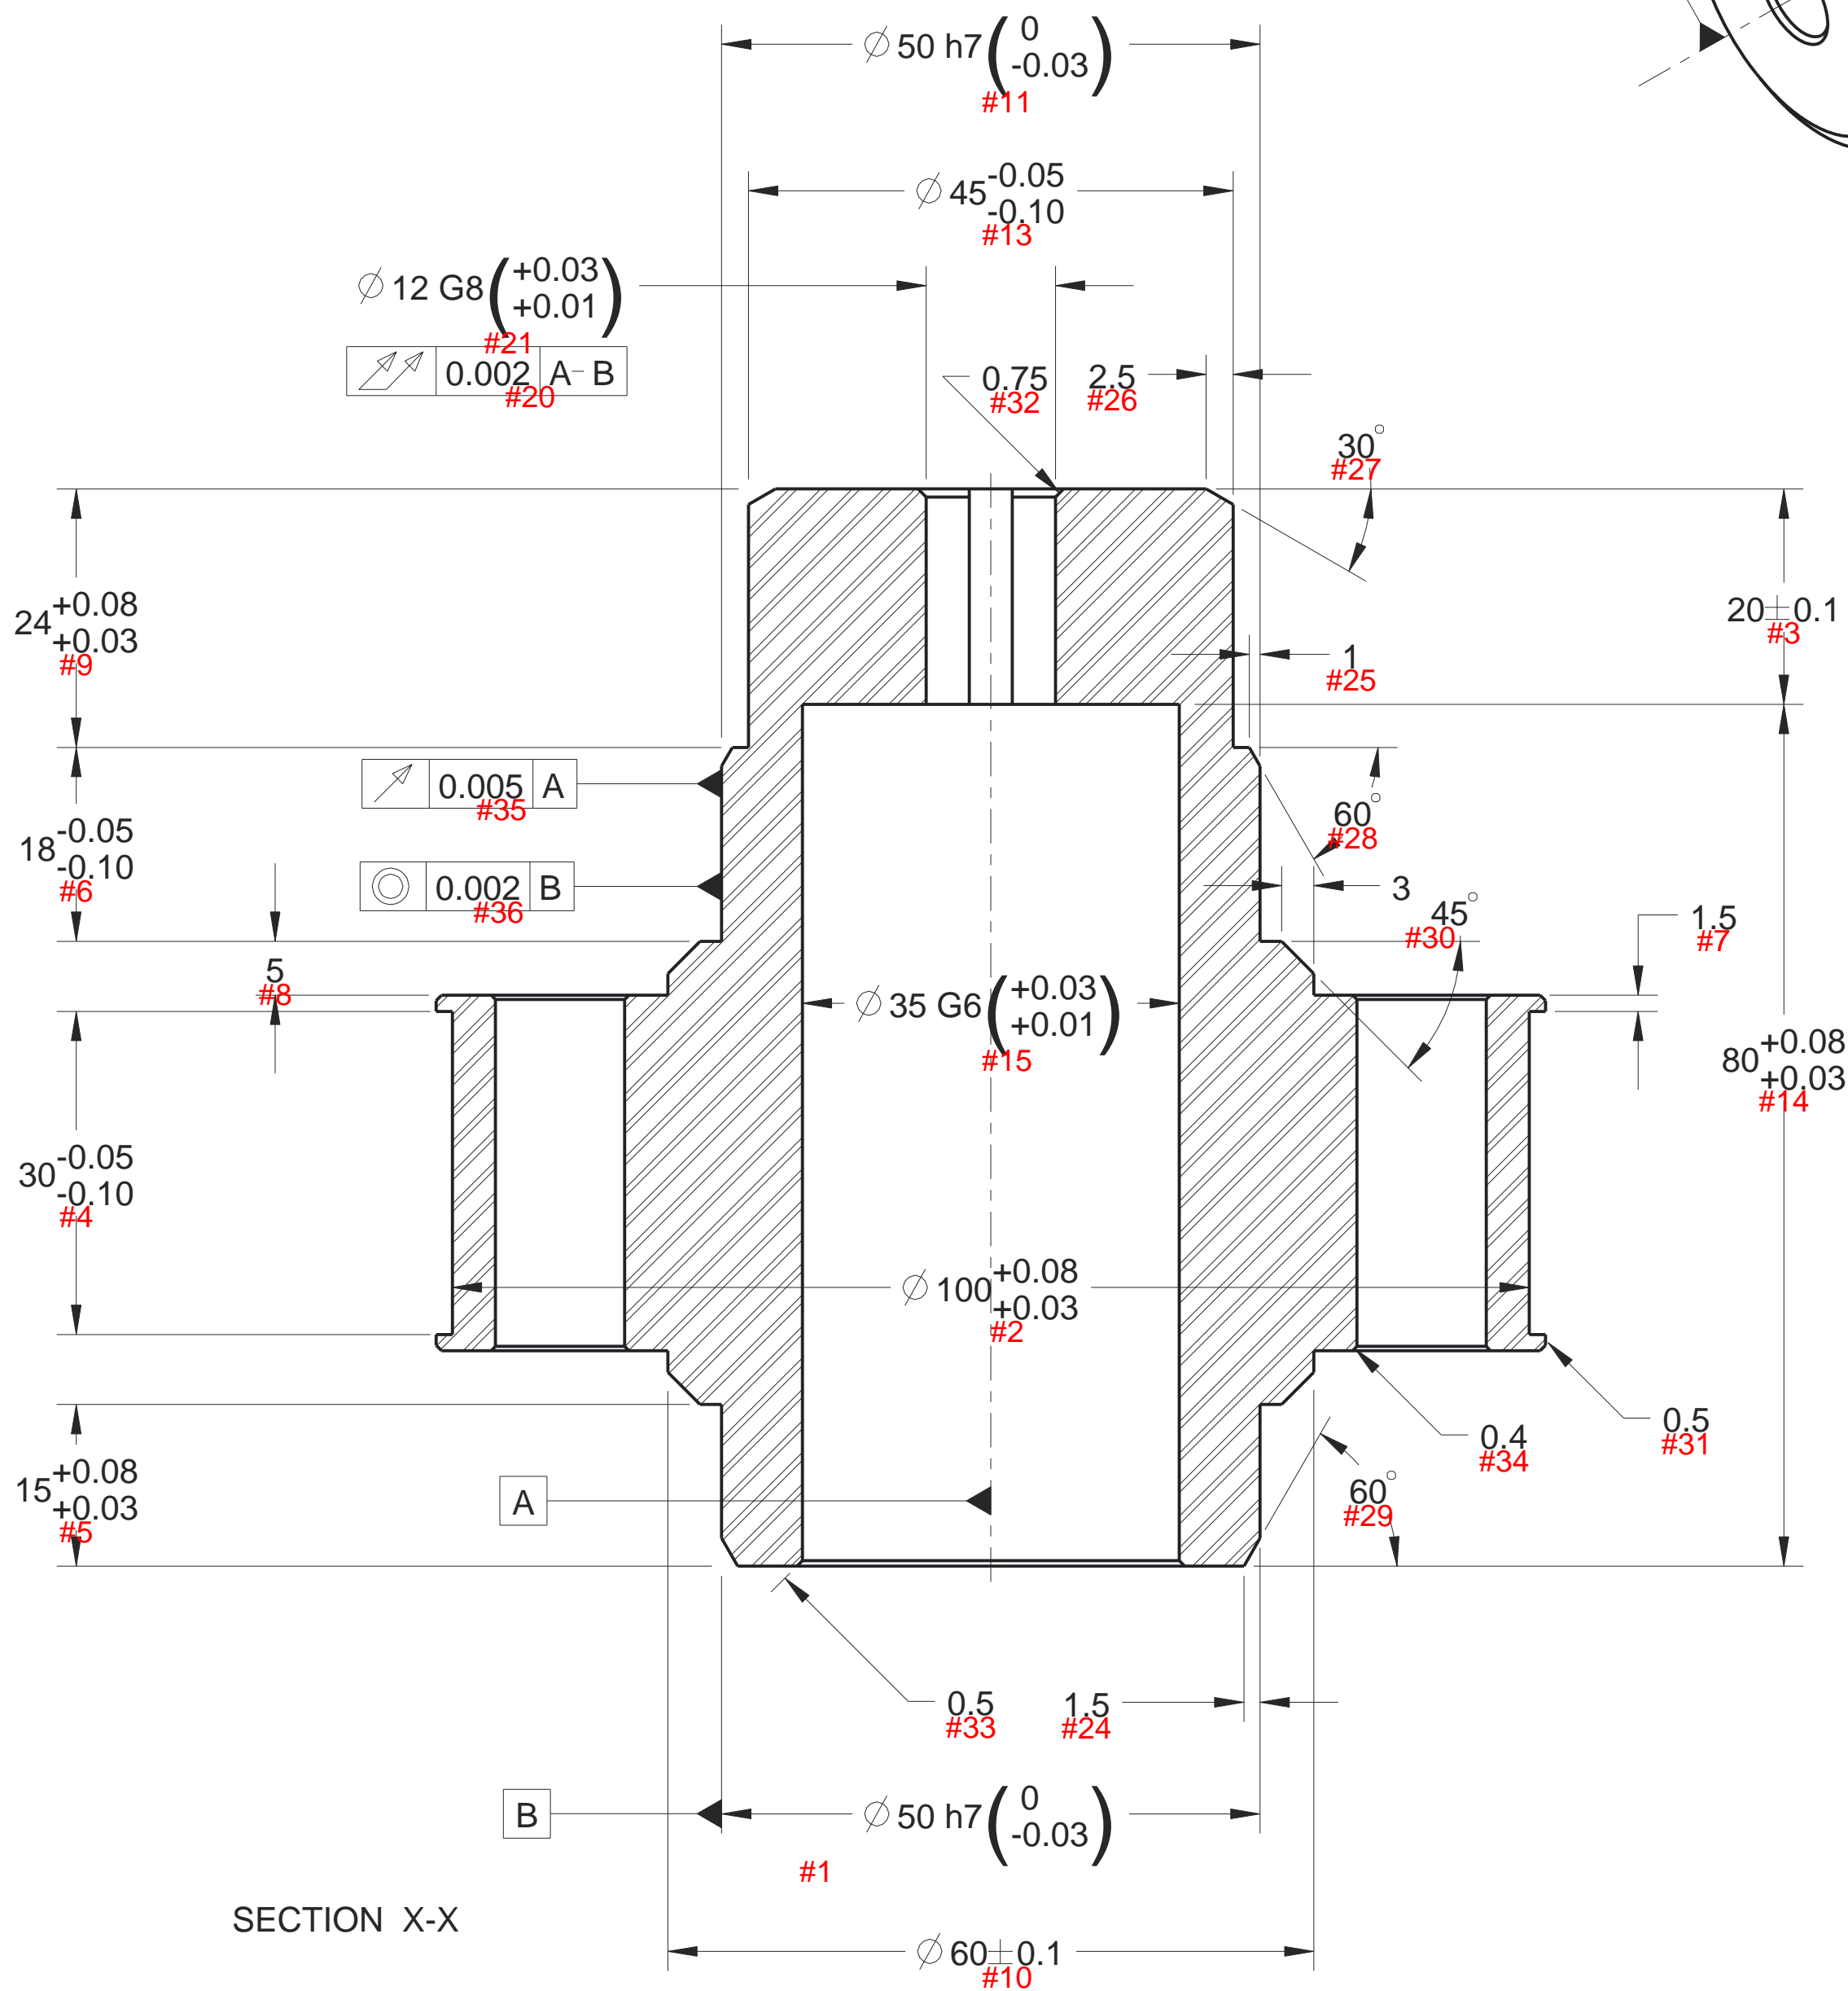

SECTION X-X